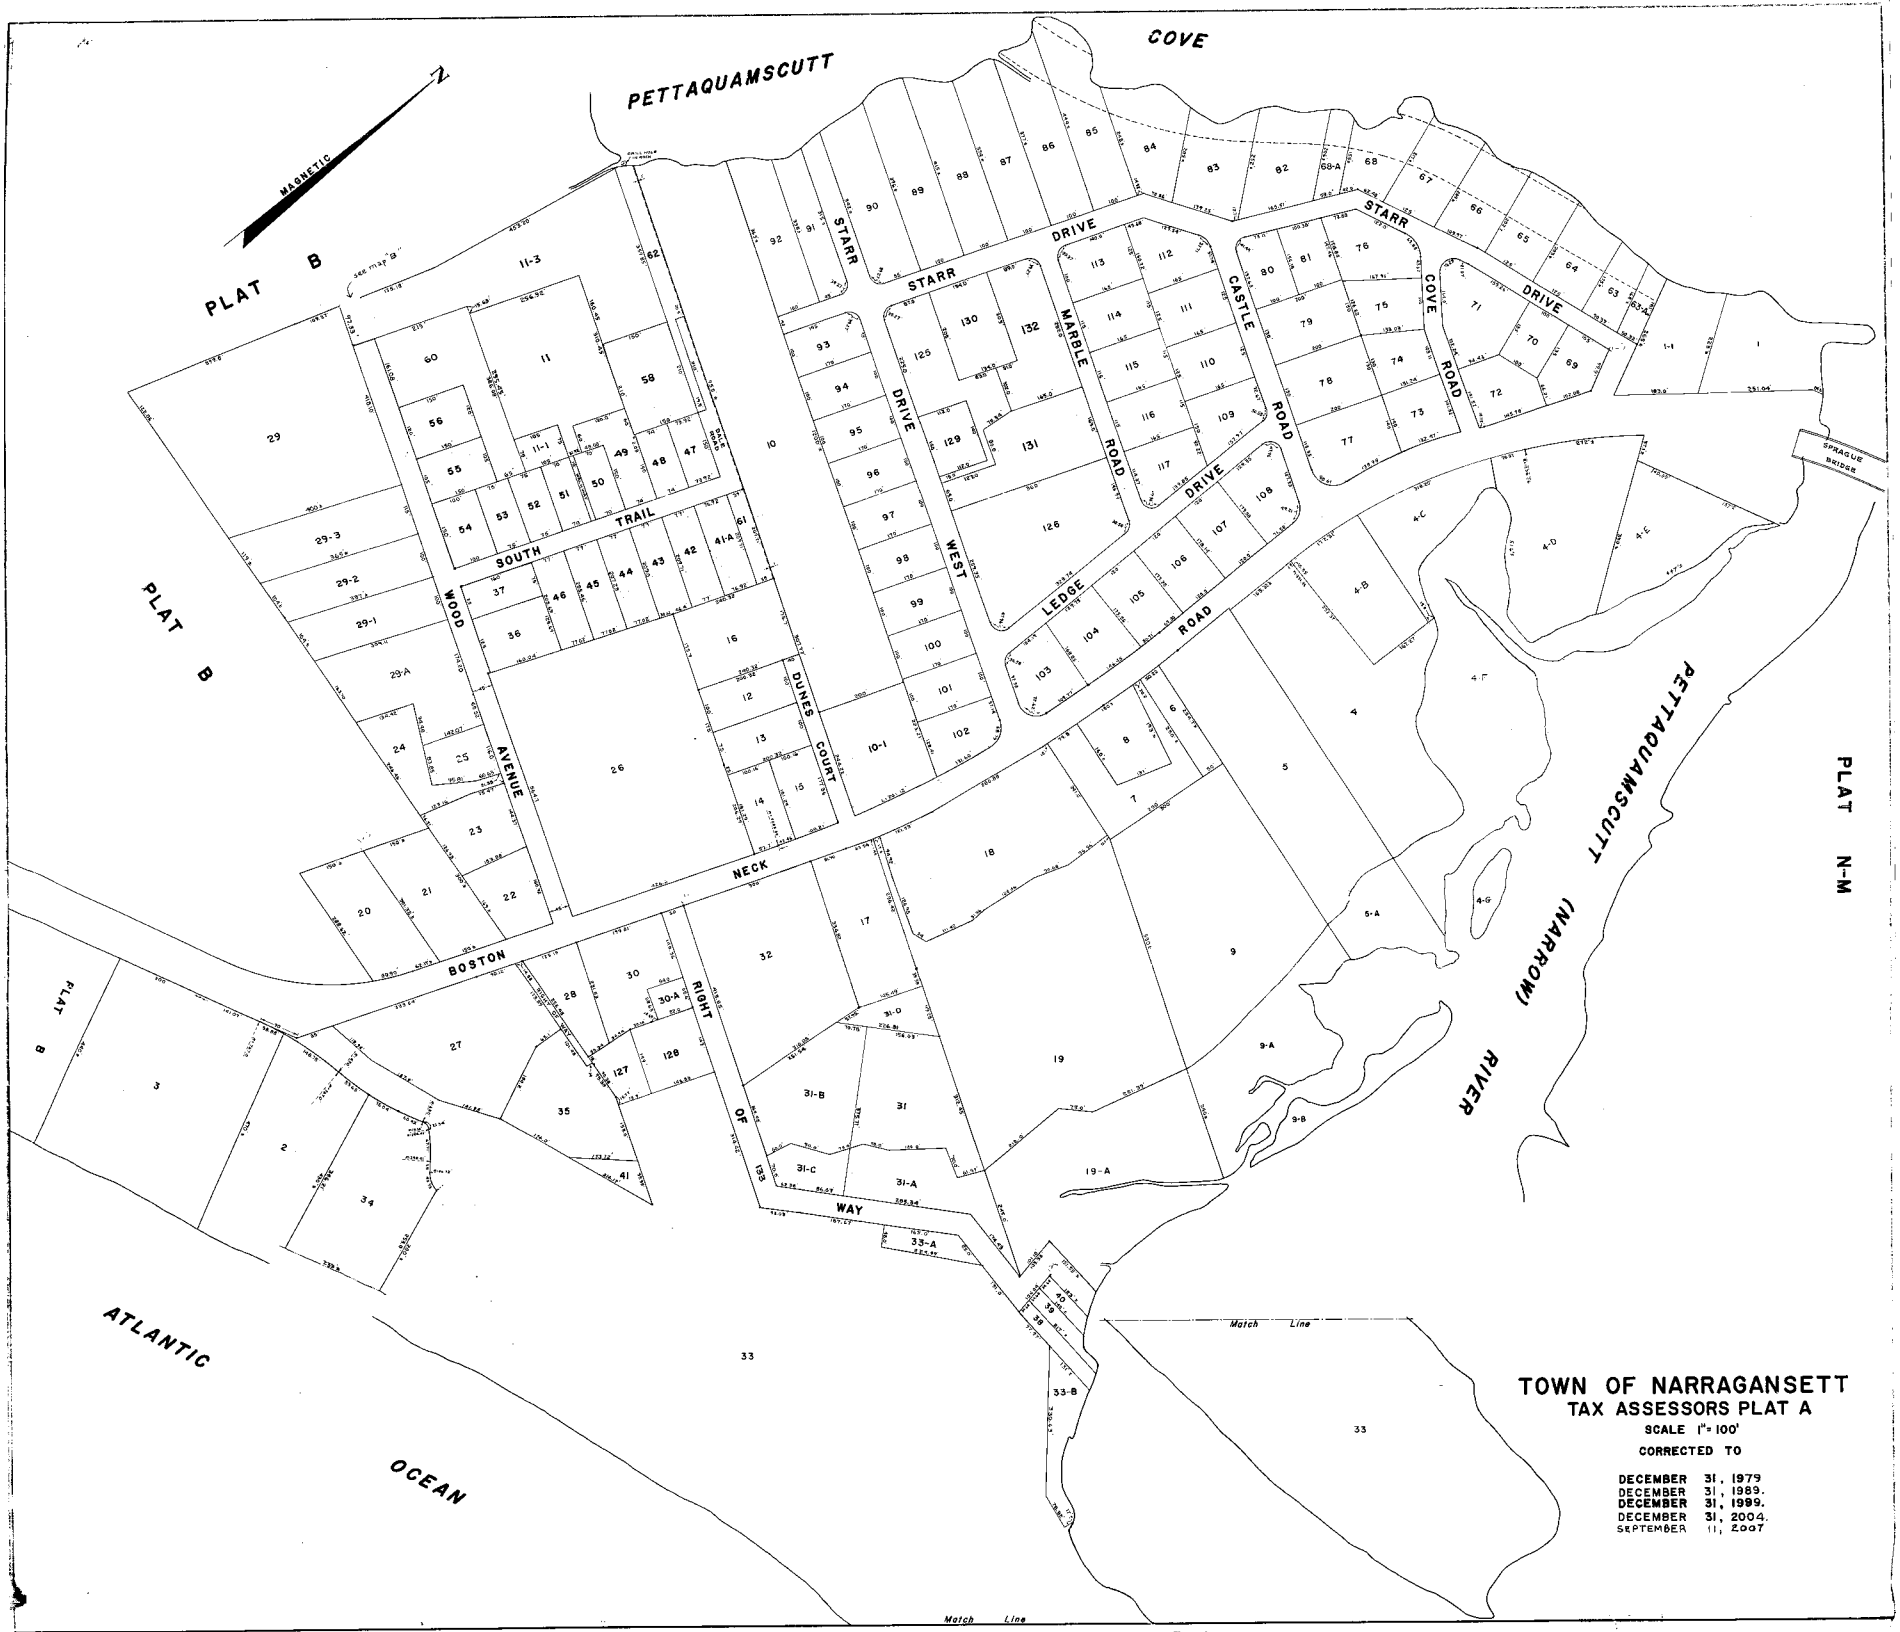
PETTAQUAMSCUTT COVE
MAGNETIC
PLAT B
PLAT B
PLAT B
PLAT N-M
STARR DRIVE
STARR COVE DRIVE
MARBLE ROAD
CASTLE ROAD
WEST DRIVE
LEDGE ROAD
DUNES COURT
WOOD AVENUE
SOUTH TRAIL
BOSTON NECK
RIGHT OF WAY
SPRAGUE BRIDGE
PETTAQUAMSCUTT (NARROW) RIVER
ATLANTIC OCEAN
Match Line
Match Line
TOWN OF NARRAGANSETT
TAX ASSESSORS PLAT A
SCALE 1"= 100'
CORRECTED TO
DECEMBER 31, 1979
DECEMBER 31, 1989.
DECEMBER 31, 1999.
DECEMBER 31, 2004.
SEPTEMBER 11, 2007