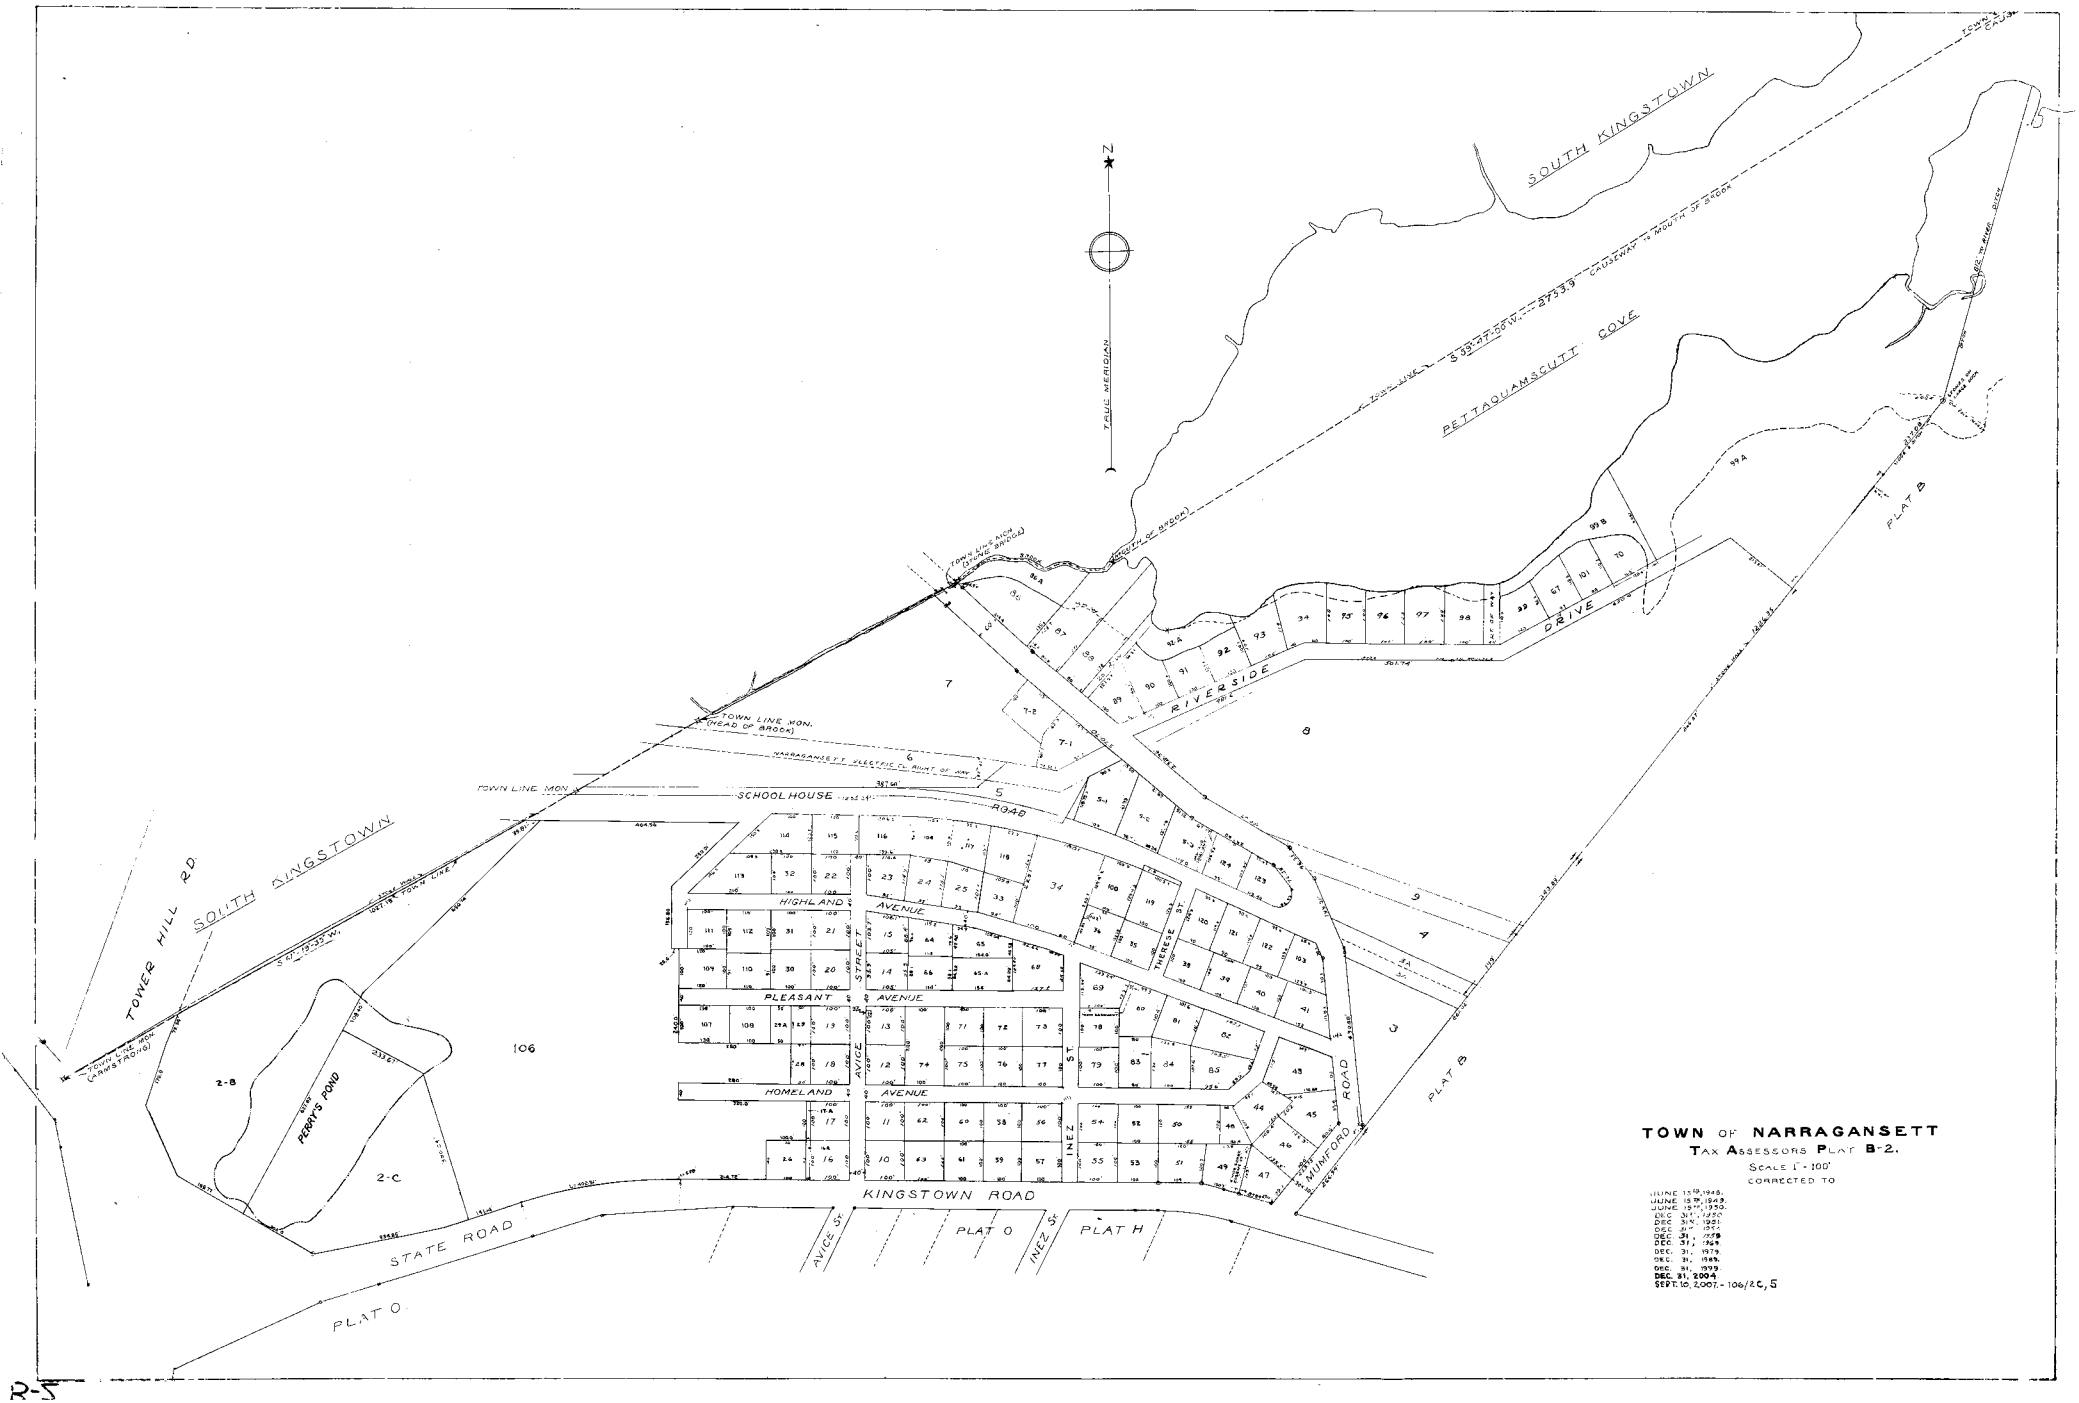
SOUTH KINGSTOWN
PETTAQUAMSCUTT COVE
TRUE MERIDIAN
N
TOWN LINE MON. (HEAD OF BROOK)
TOWN LINE MON.
SCHOOLHOUSE ROAD
RIVERSIDE DRIVE
HIGHLAND AVENUE
PLEASANT AVENUE
HOMELAND AVENUE
AVICE STREET
INEZ ST.
THERESE ST.
MUMFORD ROAD
KINGSTOWN ROAD
STATE ROAD
TOWER HILL RD.
PERRY'S POND
PLAT O
PLAT H
PLAT B
106
2-B
2-C
TOWN OF NARRAGANSETT
TAX ASSESSORS PLAT B-2.
SCALE 1" = 100'
CORRECTED TO
JUNE 15TH, 1948.
JUNE 15TH, 1949.
JUNE 15TH, 1950.
DEC. 31ST, 1950
DEC. 31ST, 1951.
DEC. 31ST, 1954
DEC. 31, 1958
DEC. 31, 1969.
DEC. 31, 1979.
DEC. 31, 1989.
DEC. 31, 1999.
DEC. 31, 2004.
SEPT. 10, 2007. - 106/2C, 5

R-5