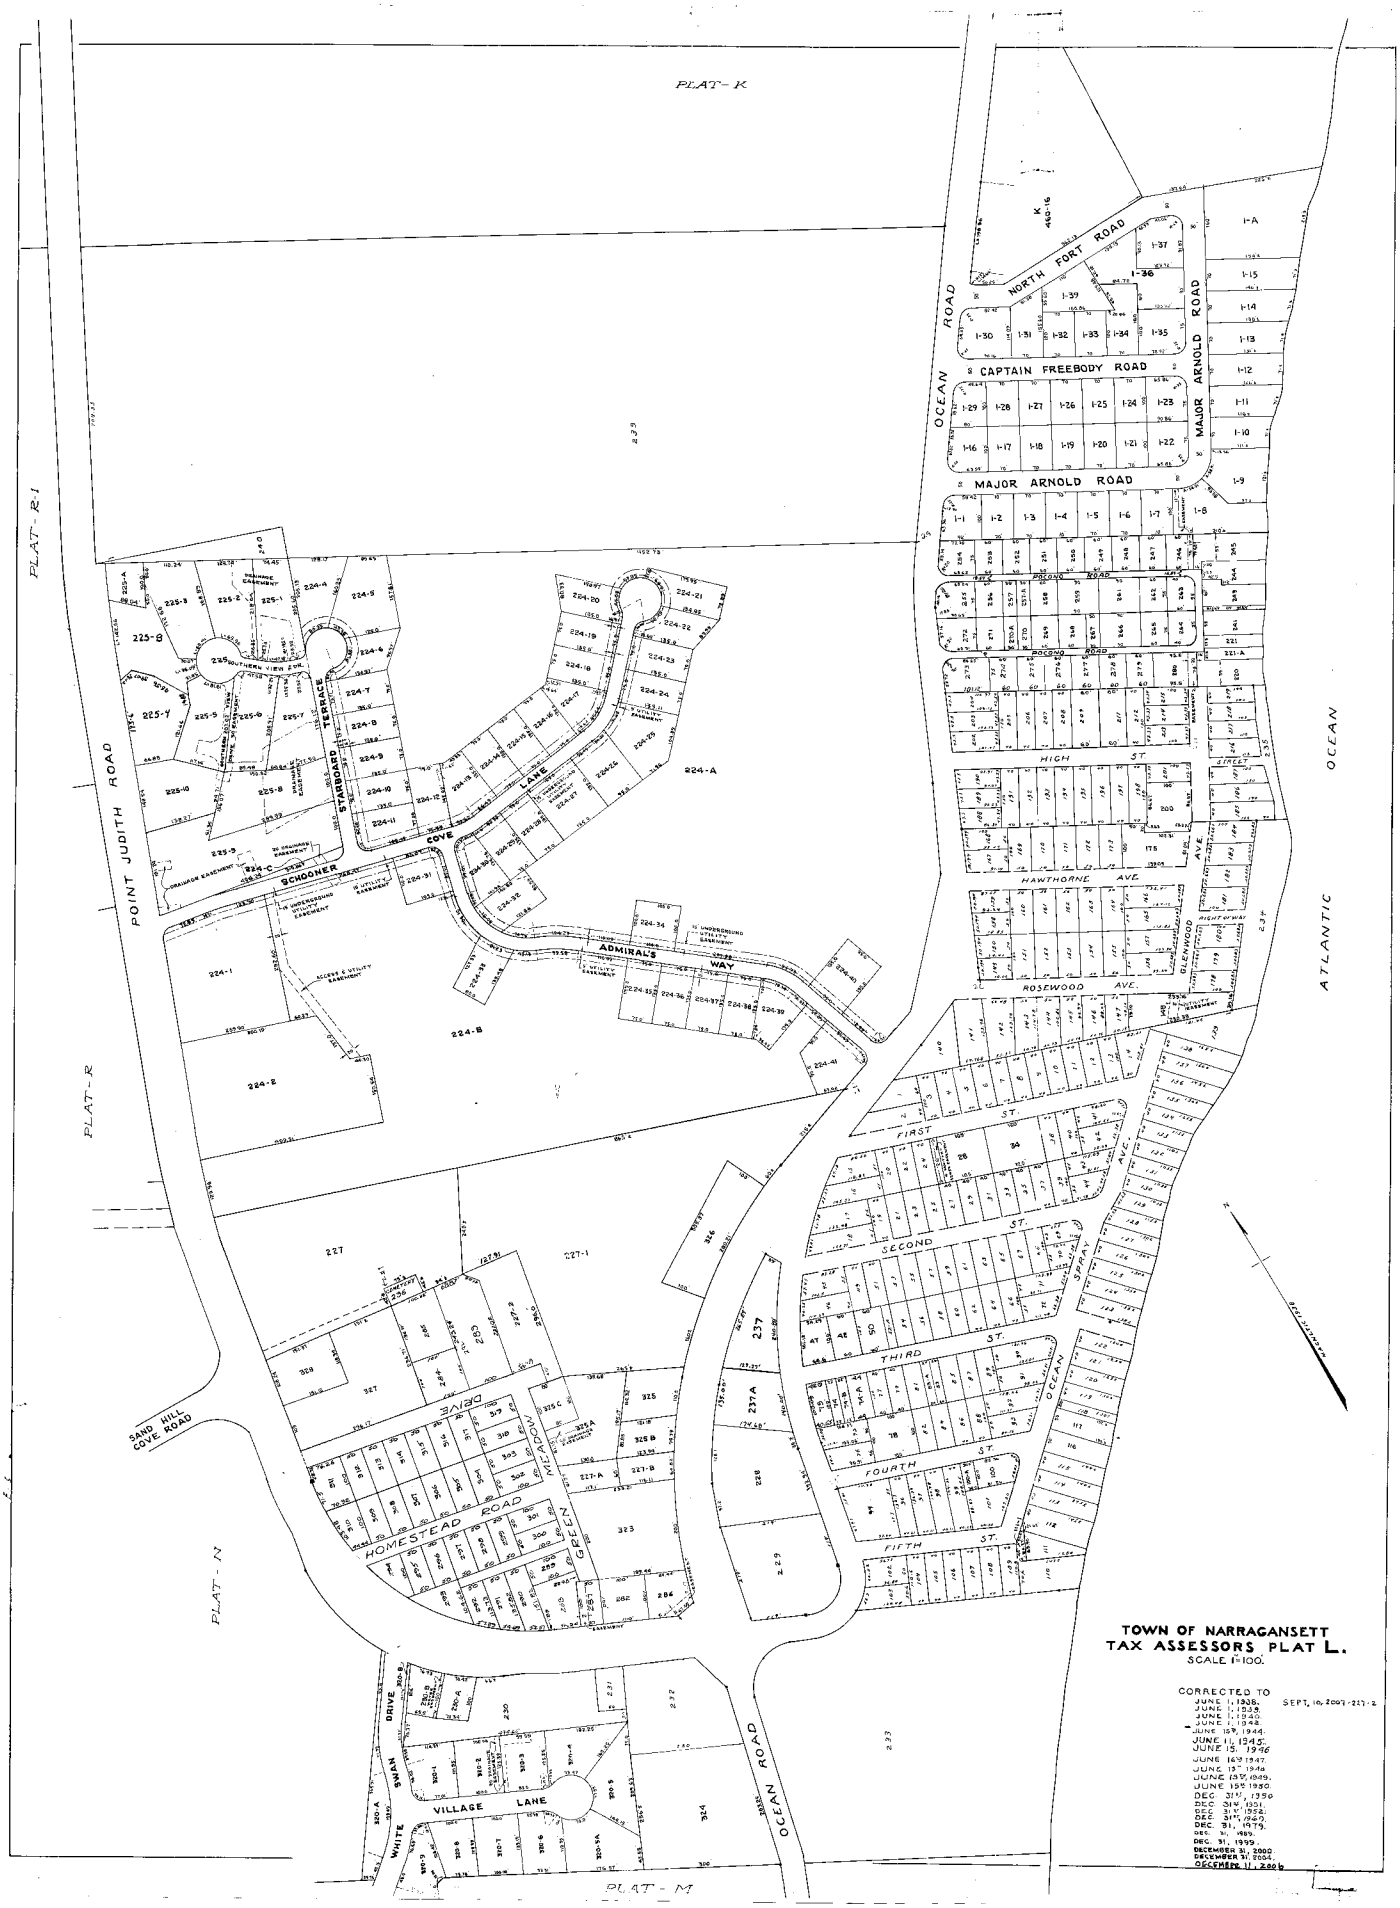
PLAT-K
PLAT-R-1
PLAT-R
PLAT-N
PLAT-M
POINT JUDITH ROAD
SAND HILL COVE ROAD
OCEAN ROAD
ATLANTIC OCEAN
NORTH FORT ROAD
CAPTAIN FREEBODY ROAD
MAJOR ARNOLD ROAD
POCOMO ROAD
HIGH ST
HAWTHORNE AVE
ROSEWOOD AVE.
FIRST ST.
SECOND ST.
THIRD ST.
FOURTH ST.
FIFTH ST.
SPRAY AVE.
GLENWOOD AVE
STARBOARD TERRACE
SCHOONER COVE
ADMIRAL'S WAY
HOMESTEAD ROAD
MEADOW DRIVE
GREEN
VILLAGE LANE
WHITE SANDS DRIVE
TOWN OF NARRAGANSETT
TAX ASSESSORS PLAT L.
SCALE 1"=100'
CORRECTED TO
JUNE 1, 1938.
JUNE 1, 1939.
JUNE 1, 1940.
JUNE 1, 1943.
JUNE 15, 1944.
JUNE 11, 1945.
JUNE 15, 1946
JUNE 16, 1947.
JUNE 13, 1948
JUNE 13, 1949.
JUNE 15, 1950.
DEC. 31st, 1950
DEC. 31st, 1951.
DEC. 31st, 1952.
DEC. 31st, 1969.
DEC. 31, 1979.
DEC. 31, 1989.
DEC. 31, 1999.
DECEMBER 31, 2000.
DECEMBER 31, 2004.
DECEMBER 11, 2006
SEPT. 10, 2007-227-2