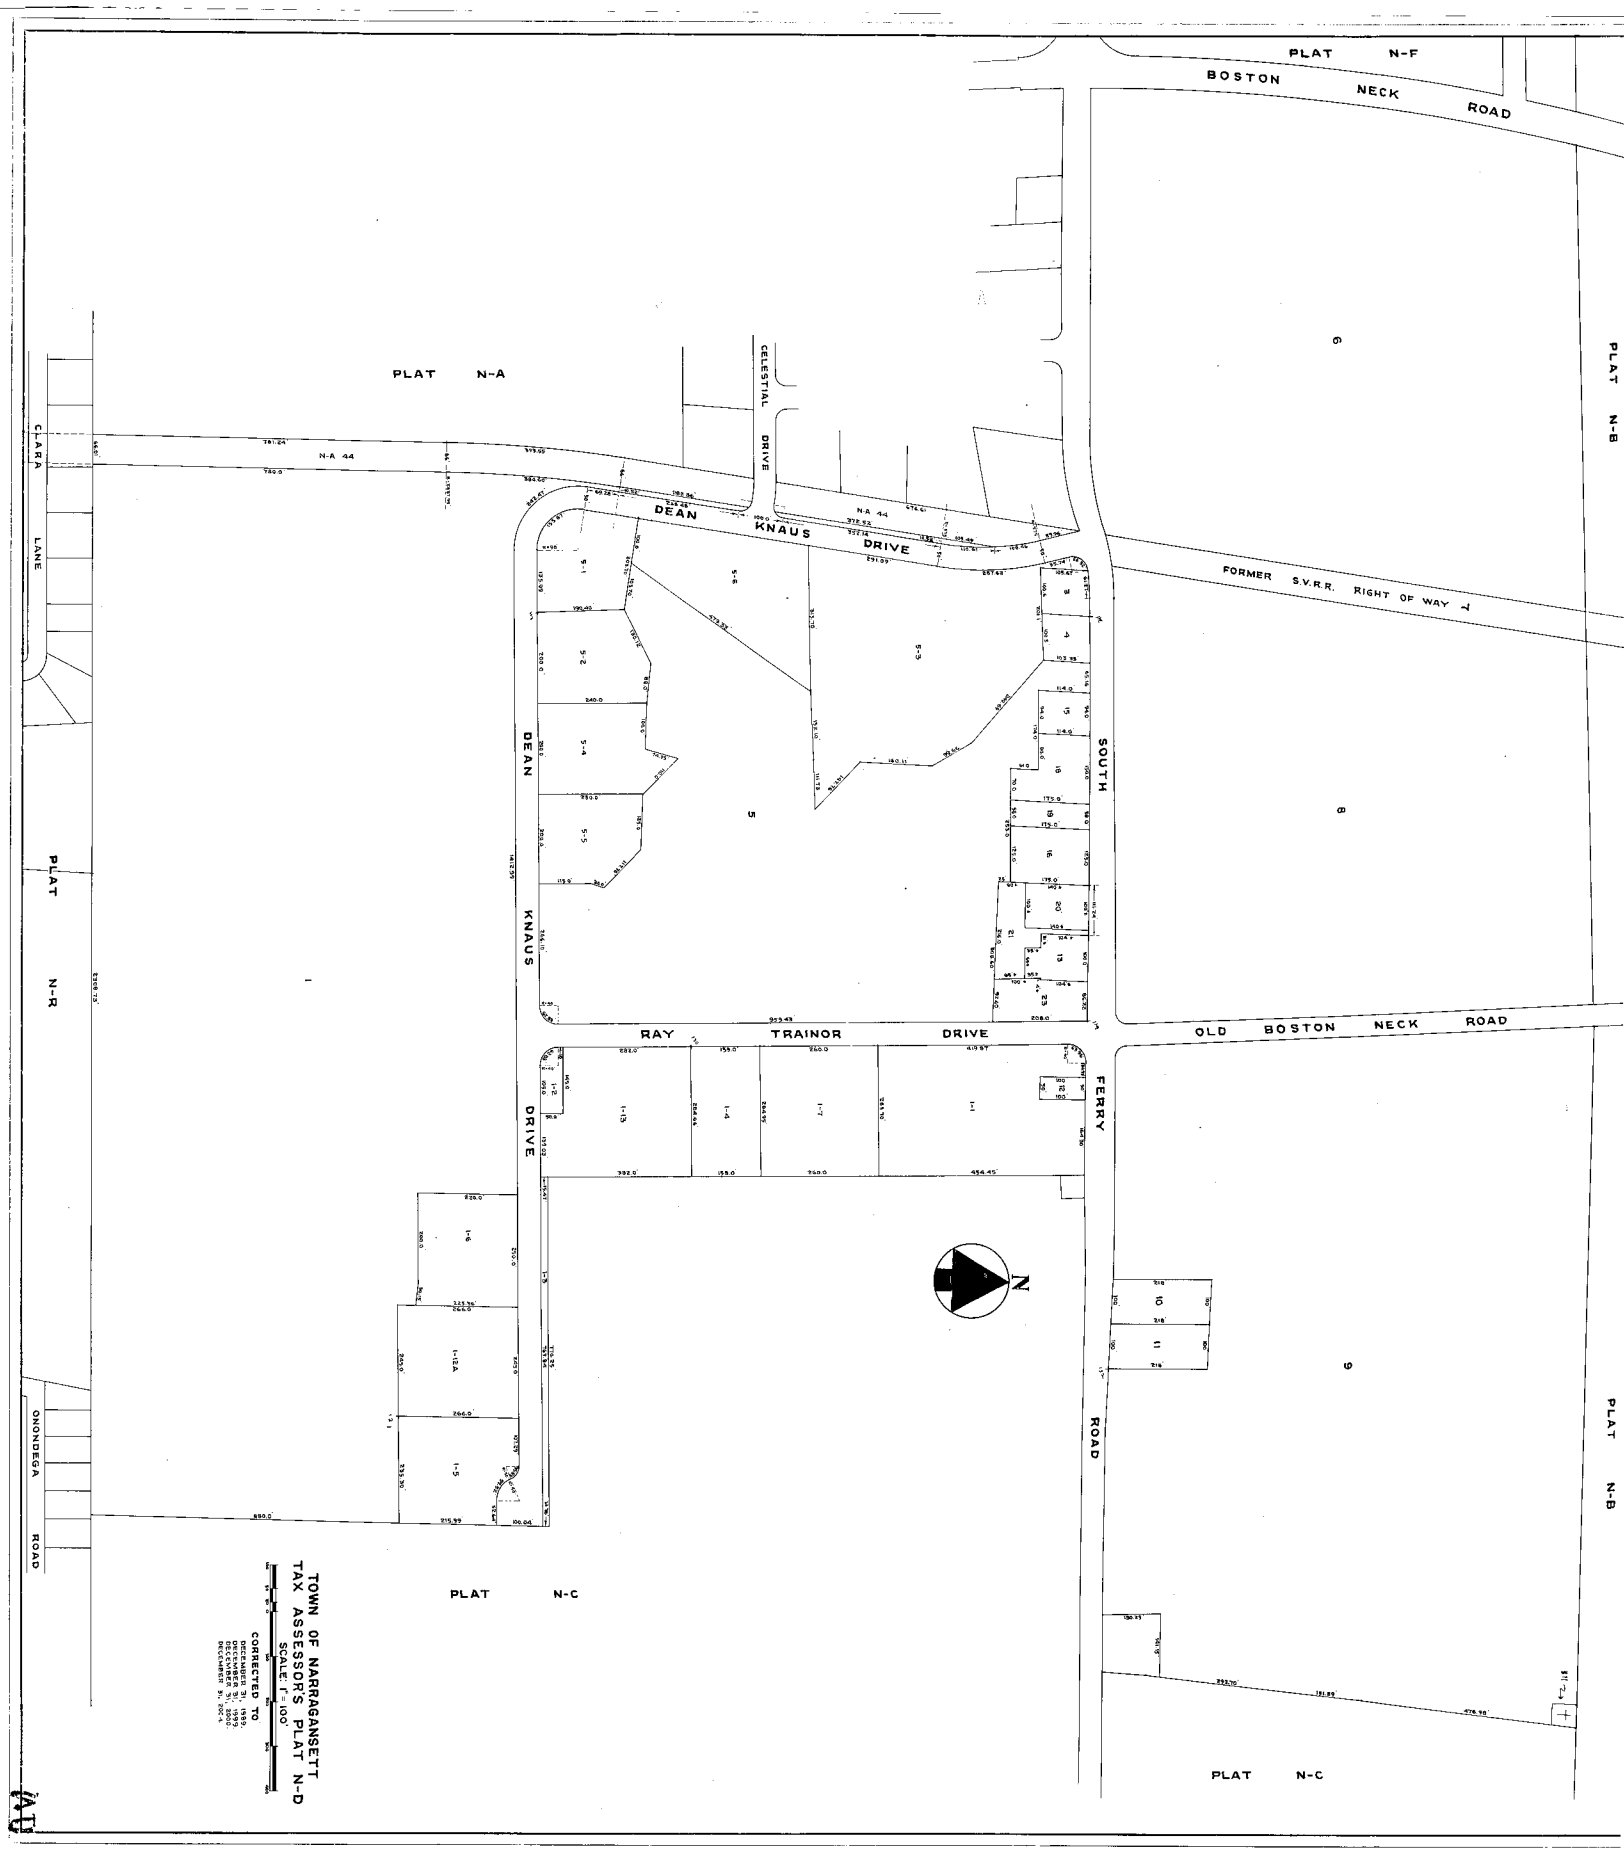
PLAT N-F
BOSTON NECK ROAD
PLAT N-A
CELESTIAL DRIVE
CLARA LANE
N-A 44
DEAN KNAUS DRIVE
FORMER S.V.R.R. RIGHT OF WAY
PLAT N-B
PLAT N-R
DEAN KNAUS DRIVE
SOUTH FERRY ROAD
RAY TRAINOR DRIVE
OLD BOSTON NECK ROAD
ONONDEGA ROAD
PLAT N-C
PLAT N-C
PLAT N-B
N
TOWN OF NARRAGANSETT
TAX ASSESSOR'S PLAT N-D
SCALE: 1" = 100'
CORRECTED TO
DECEMBER 31, 1989.
DECEMBER 31, 1999.
DECEMBER 31, 2000.
DECEMBER 31, 2004.