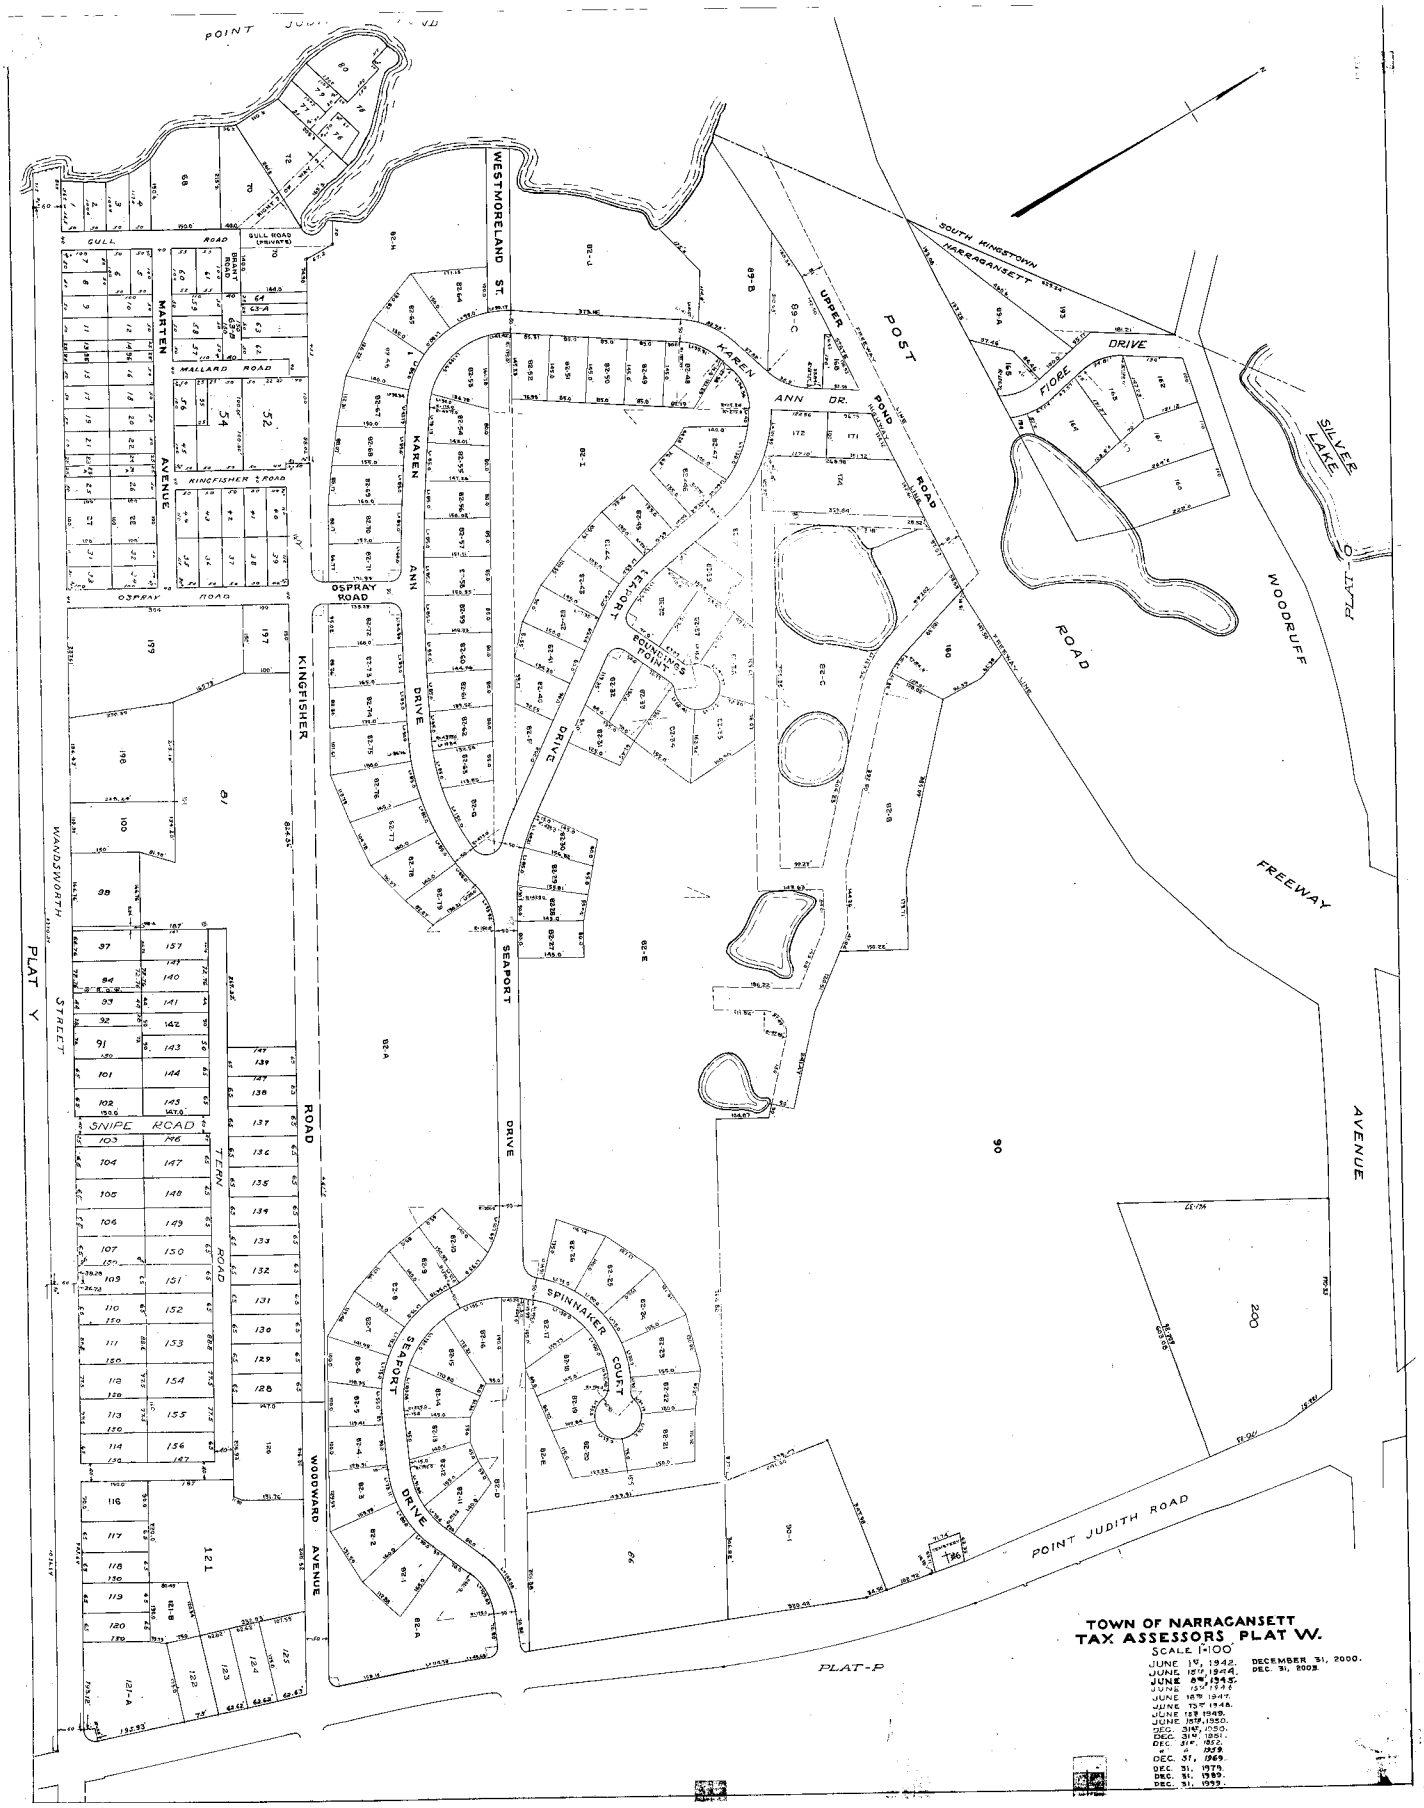
POINT JUDITH ROAD
GULL ROAD
GULL ROAD (PRIVATE)
BRANT ROAD
MARTEN AVENUE
MALLARD ROAD
KINGFISHER ROAD
OSPRAY ROAD
WESTMORELAND ST.
KAREN ANN DRIVE
UPPER POND ROAD
KAREN ANN DR.
POST ROAD
SOUTH KINGSTOWN
NARRAGANSETT
FIORE DRIVE
SILVER LAKE
WOODRUFF
FREEWAY
AVENUE
LEAPORT DRIVE
FOUNDING POINT
SEAPORT DRIVE
SPINNAKER COURT
KINGFISHER ROAD
WANDSWORTH STREET
PLAT Y
SNIPE ROAD
TERN ROAD
WOODWARD AVENUE
POINT JUDITH ROAD
PLAT-P
TOWN OF NARRAGANSETT
TAX ASSESSORS PLAT W.
SCALE 1"=100'
JUNE 1st, 1942. DECEMBER 31, 2000.
JUNE 15th, 1944. DEC. 31, 2003.
JUNE 8th, 1945.
JUNE 15th 1946
JUNE 14th 1947.
JUNE 13th 1948.
JUNE 15th 1949.
JUNE 15th, 1950.
DEC. 31st, 1950.
DEC. 31st, 1951.
DEC. 31st, 1952.
" " 1959.
DEC. 31, 1969.
DEC. 31, 1979.
DEC. 31, 1989.
DEC. 31, 1999.