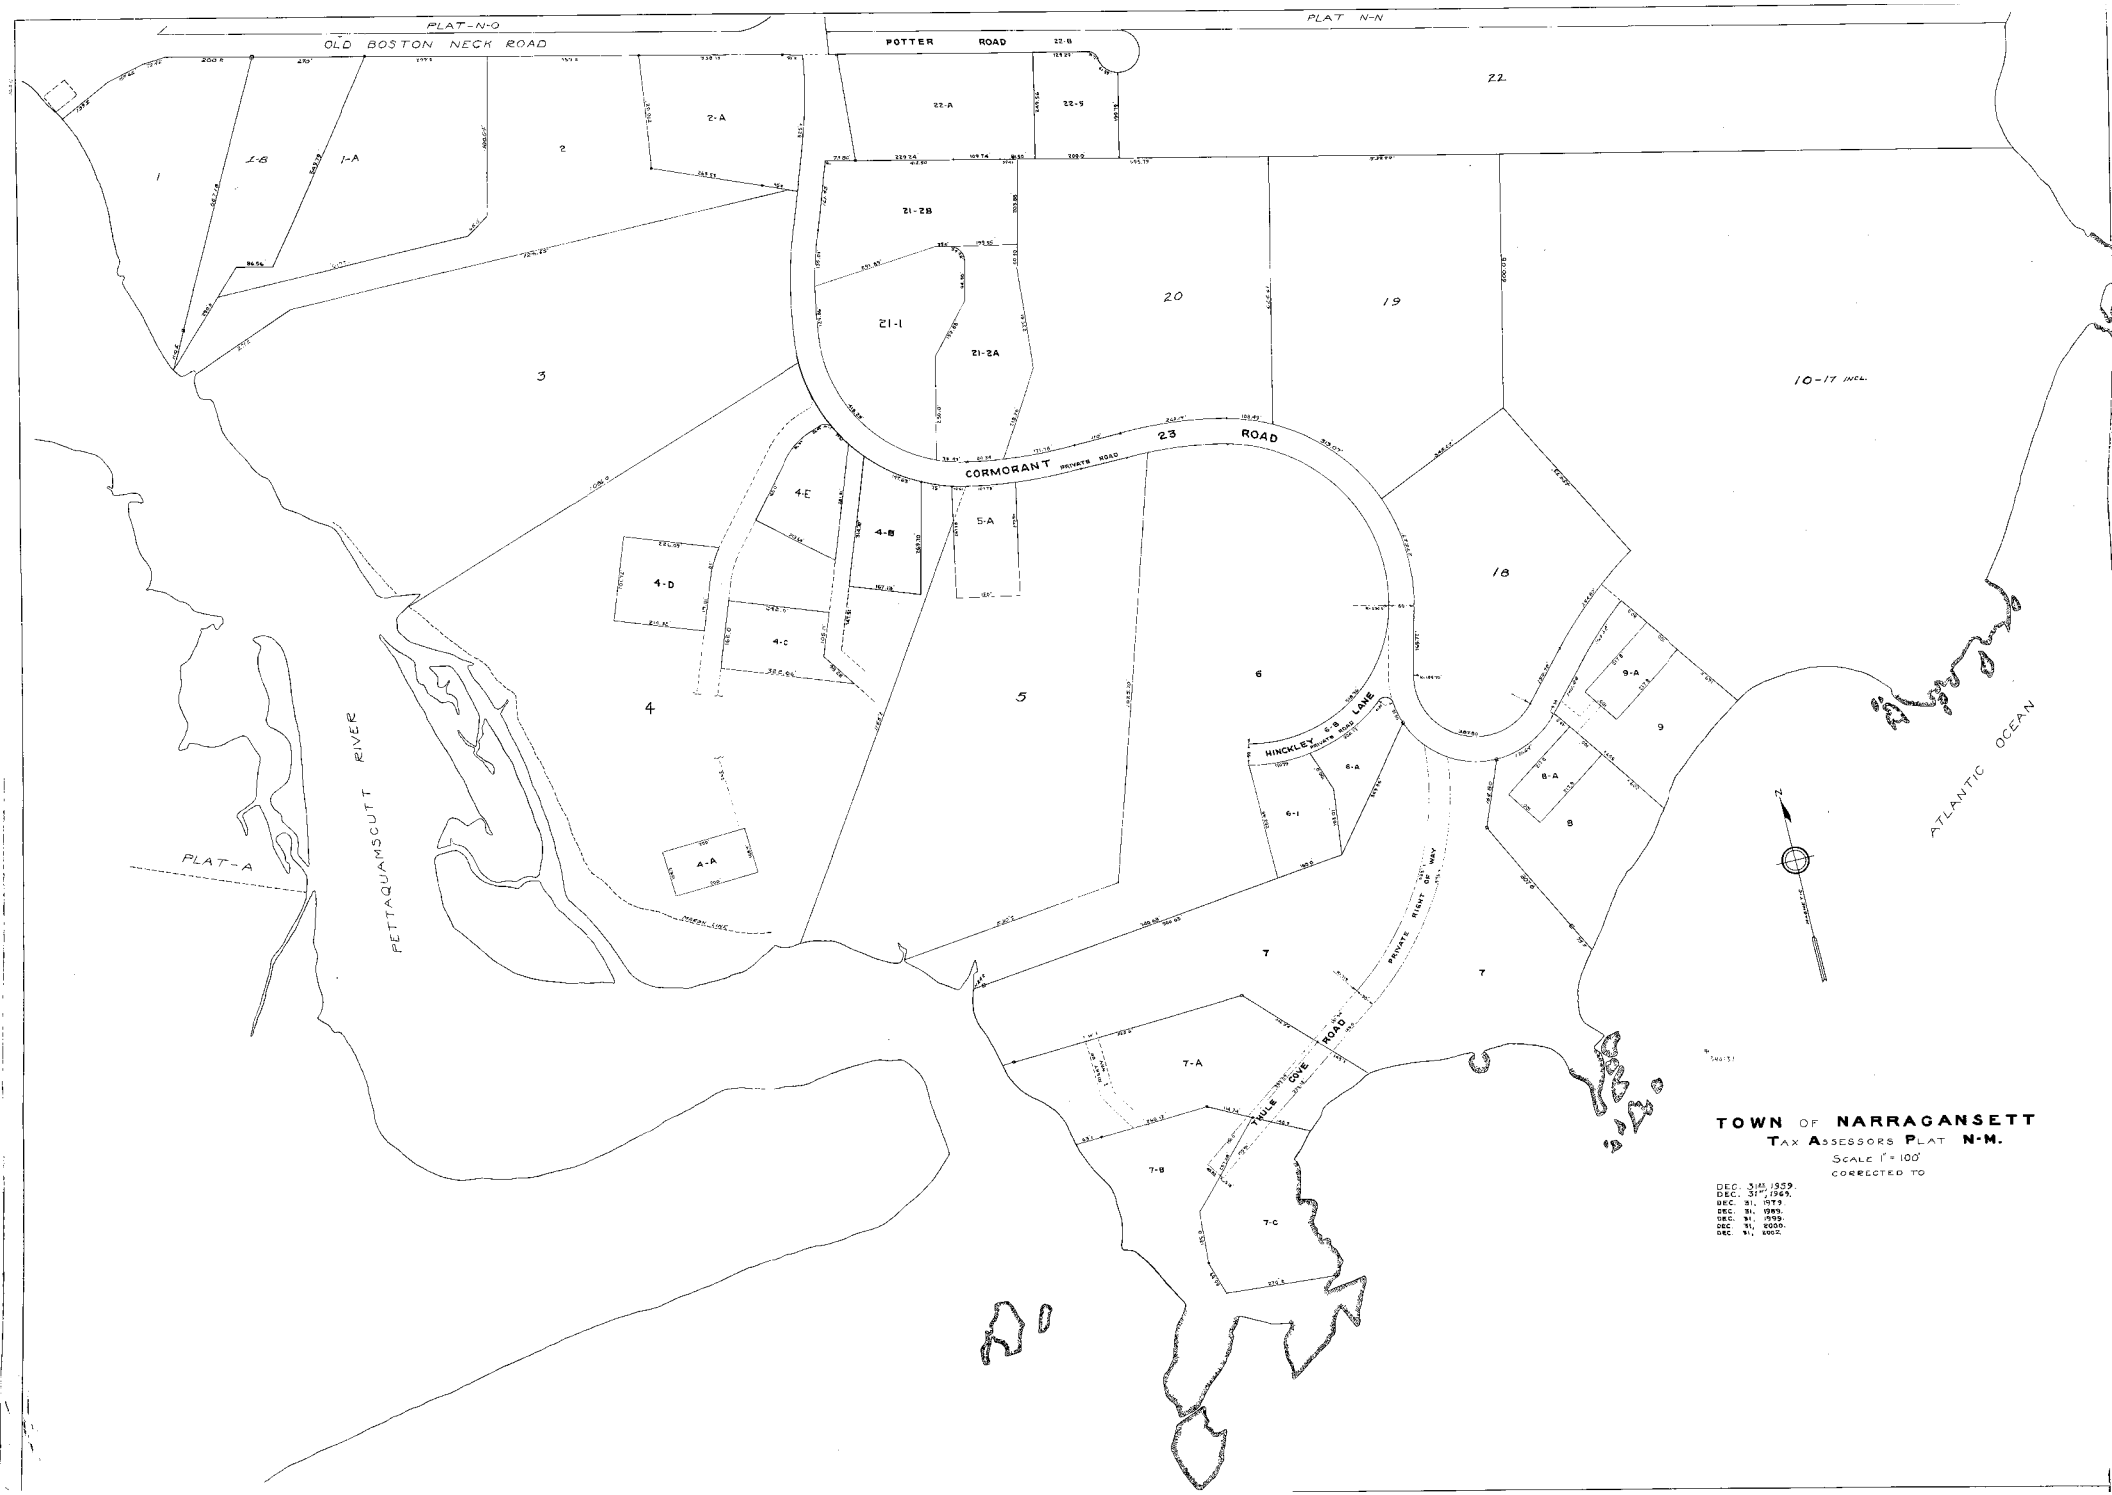
PLAT-N-O
OLD BOSTON NECK ROAD
PLAT N-N
POTTER ROAD
22-B
22
22-A
22-5
2-A
2
1-B
1-A
1
21-2B
21-1
21-2A
20
19
3
10-17 INCL.
CORMORANT ROAD
PRIVATE ROAD
23
4-E
4-B
5-A
4-D
4-C
18
4
5
6
9-A
9
HINCKLEY LANE
PRIVATE ROAD
6-B
6-A
6-1
8-A
8
PETTAQUAMSCUTT RIVER
PLAT-A
4-A
MARSH LINE
ATLANTIC OCEAN
N
7
7
PRIVATE RIGHT OF WAY
THULE COVE ROAD
7-A
7-B
7-C
TOWN OF NARRAGANSETT
TAX ASSESSORS PLAT N-M.
SCALE 1" = 100'
CORRECTED TO
DEC. 31ST, 1959.
DEC. 31ST, 1969.
DEC. 31, 1979.
DEC. 31, 1989.
DEC. 31, 1999.
DEC. 31, 2000.
DEC. 31, 2002.