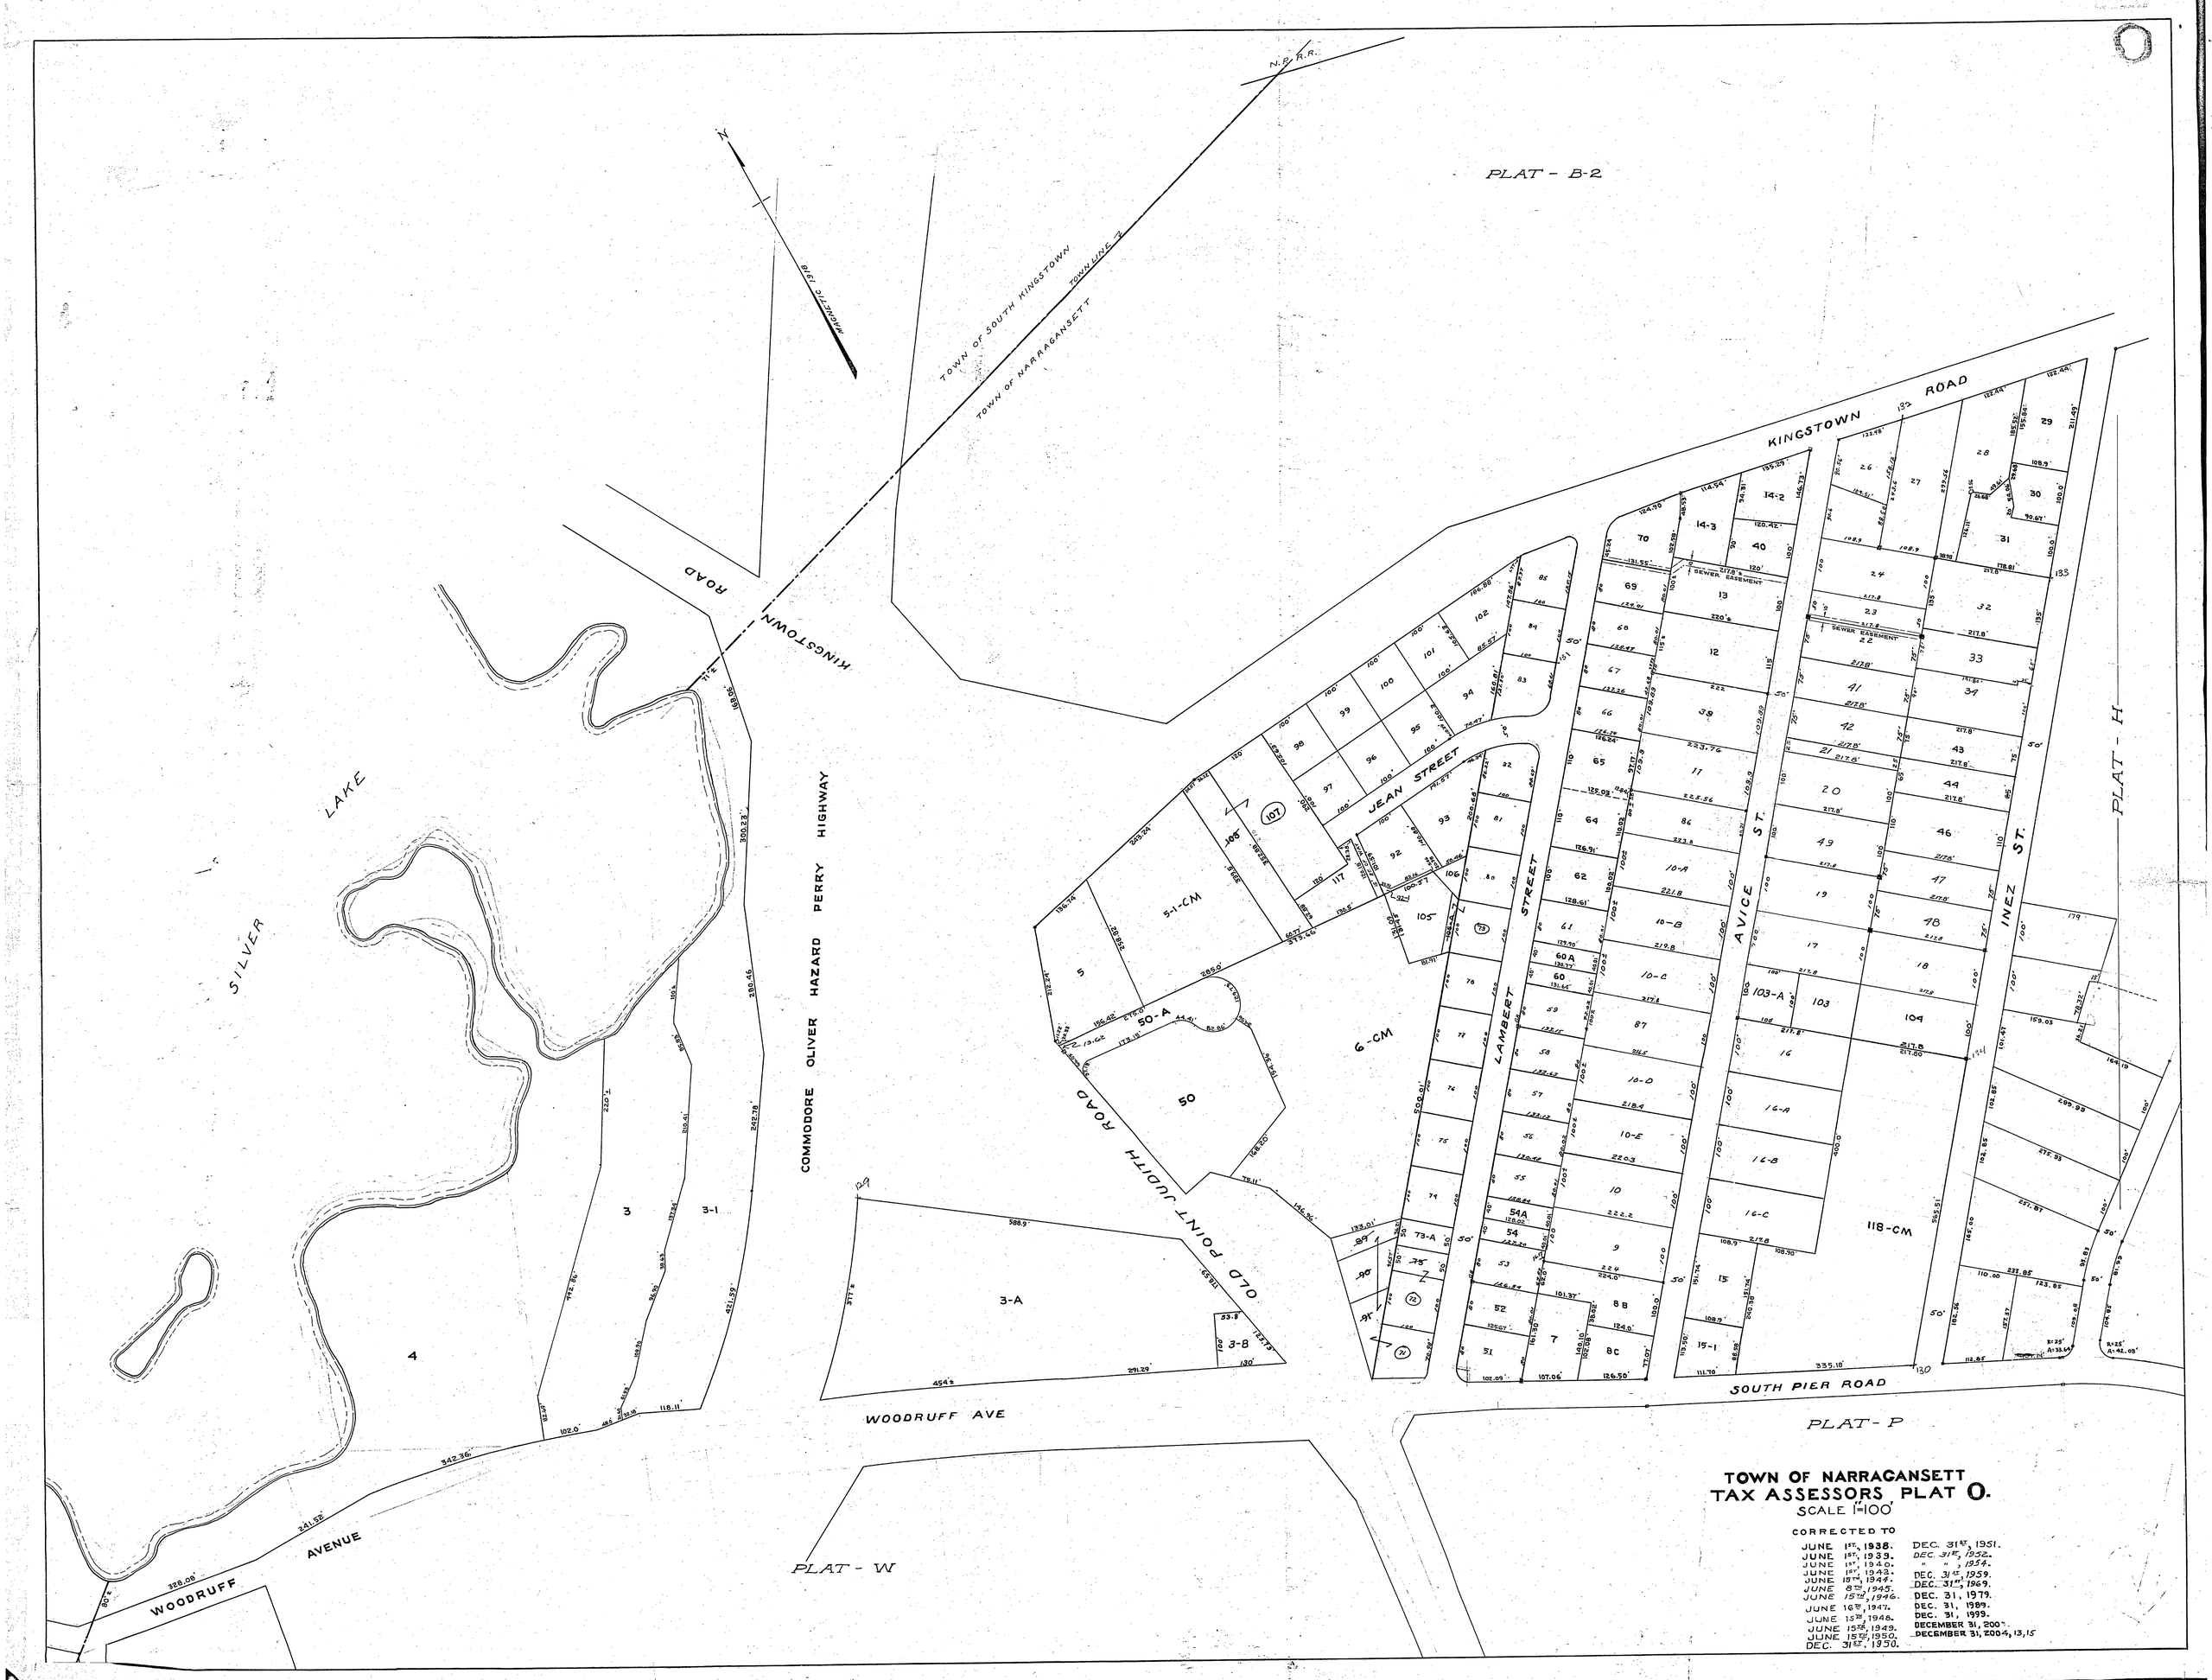
PLAT - B-2
PLAT - H
PLAT - P
PLAT - W
N.P.R.R.
TOWN OF SOUTH KINGSTOWN
TOWN LINE
TOWN OF NARRAGANSETT
MAGNETIC 1978
KINGSTOWN ROAD
SILVER LAKE
COMMODORE OLIVER HAZARD PERRY HIGHWAY
JEAN STREET
LAMBERT STREET
AVICE ST.
INEZ ST.
OLD POINT JUDITH ROAD
SEWER EASEMENT
SOUTH PIER ROAD
WOODRUFF AVE
WOODRUFF AVENUE
TOWN OF NARRAGANSETT
TAX ASSESSORS PLAT O.
SCALE 1"=100'
CORRECTED TO
JUNE 1ST, 1938. DEC. 31ST, 1951.
JUNE 1ST, 1939. DEC. 31ST, 1952.
JUNE 1ST, 1940. " " , 1954.
JUNE 1ST, 1942. DEC. 31ST, 1959.
JUNE 10TH, 1944. DEC. 31ST, 1969.
JUNE 8TH, 1945.
JUNE 15TH, 1946. DEC. 31, 1979.
JUNE 16TH, 1947. DEC. 31, 1989.
JUNE 15TH, 1948. DEC. 31, 1999.
JUNE 15TH, 1949. DECEMBER 31, 2003.
JUNE 15TH, 1950. DECEMBER 31, 2004, 13, 15
DEC. 31ST, 1950.